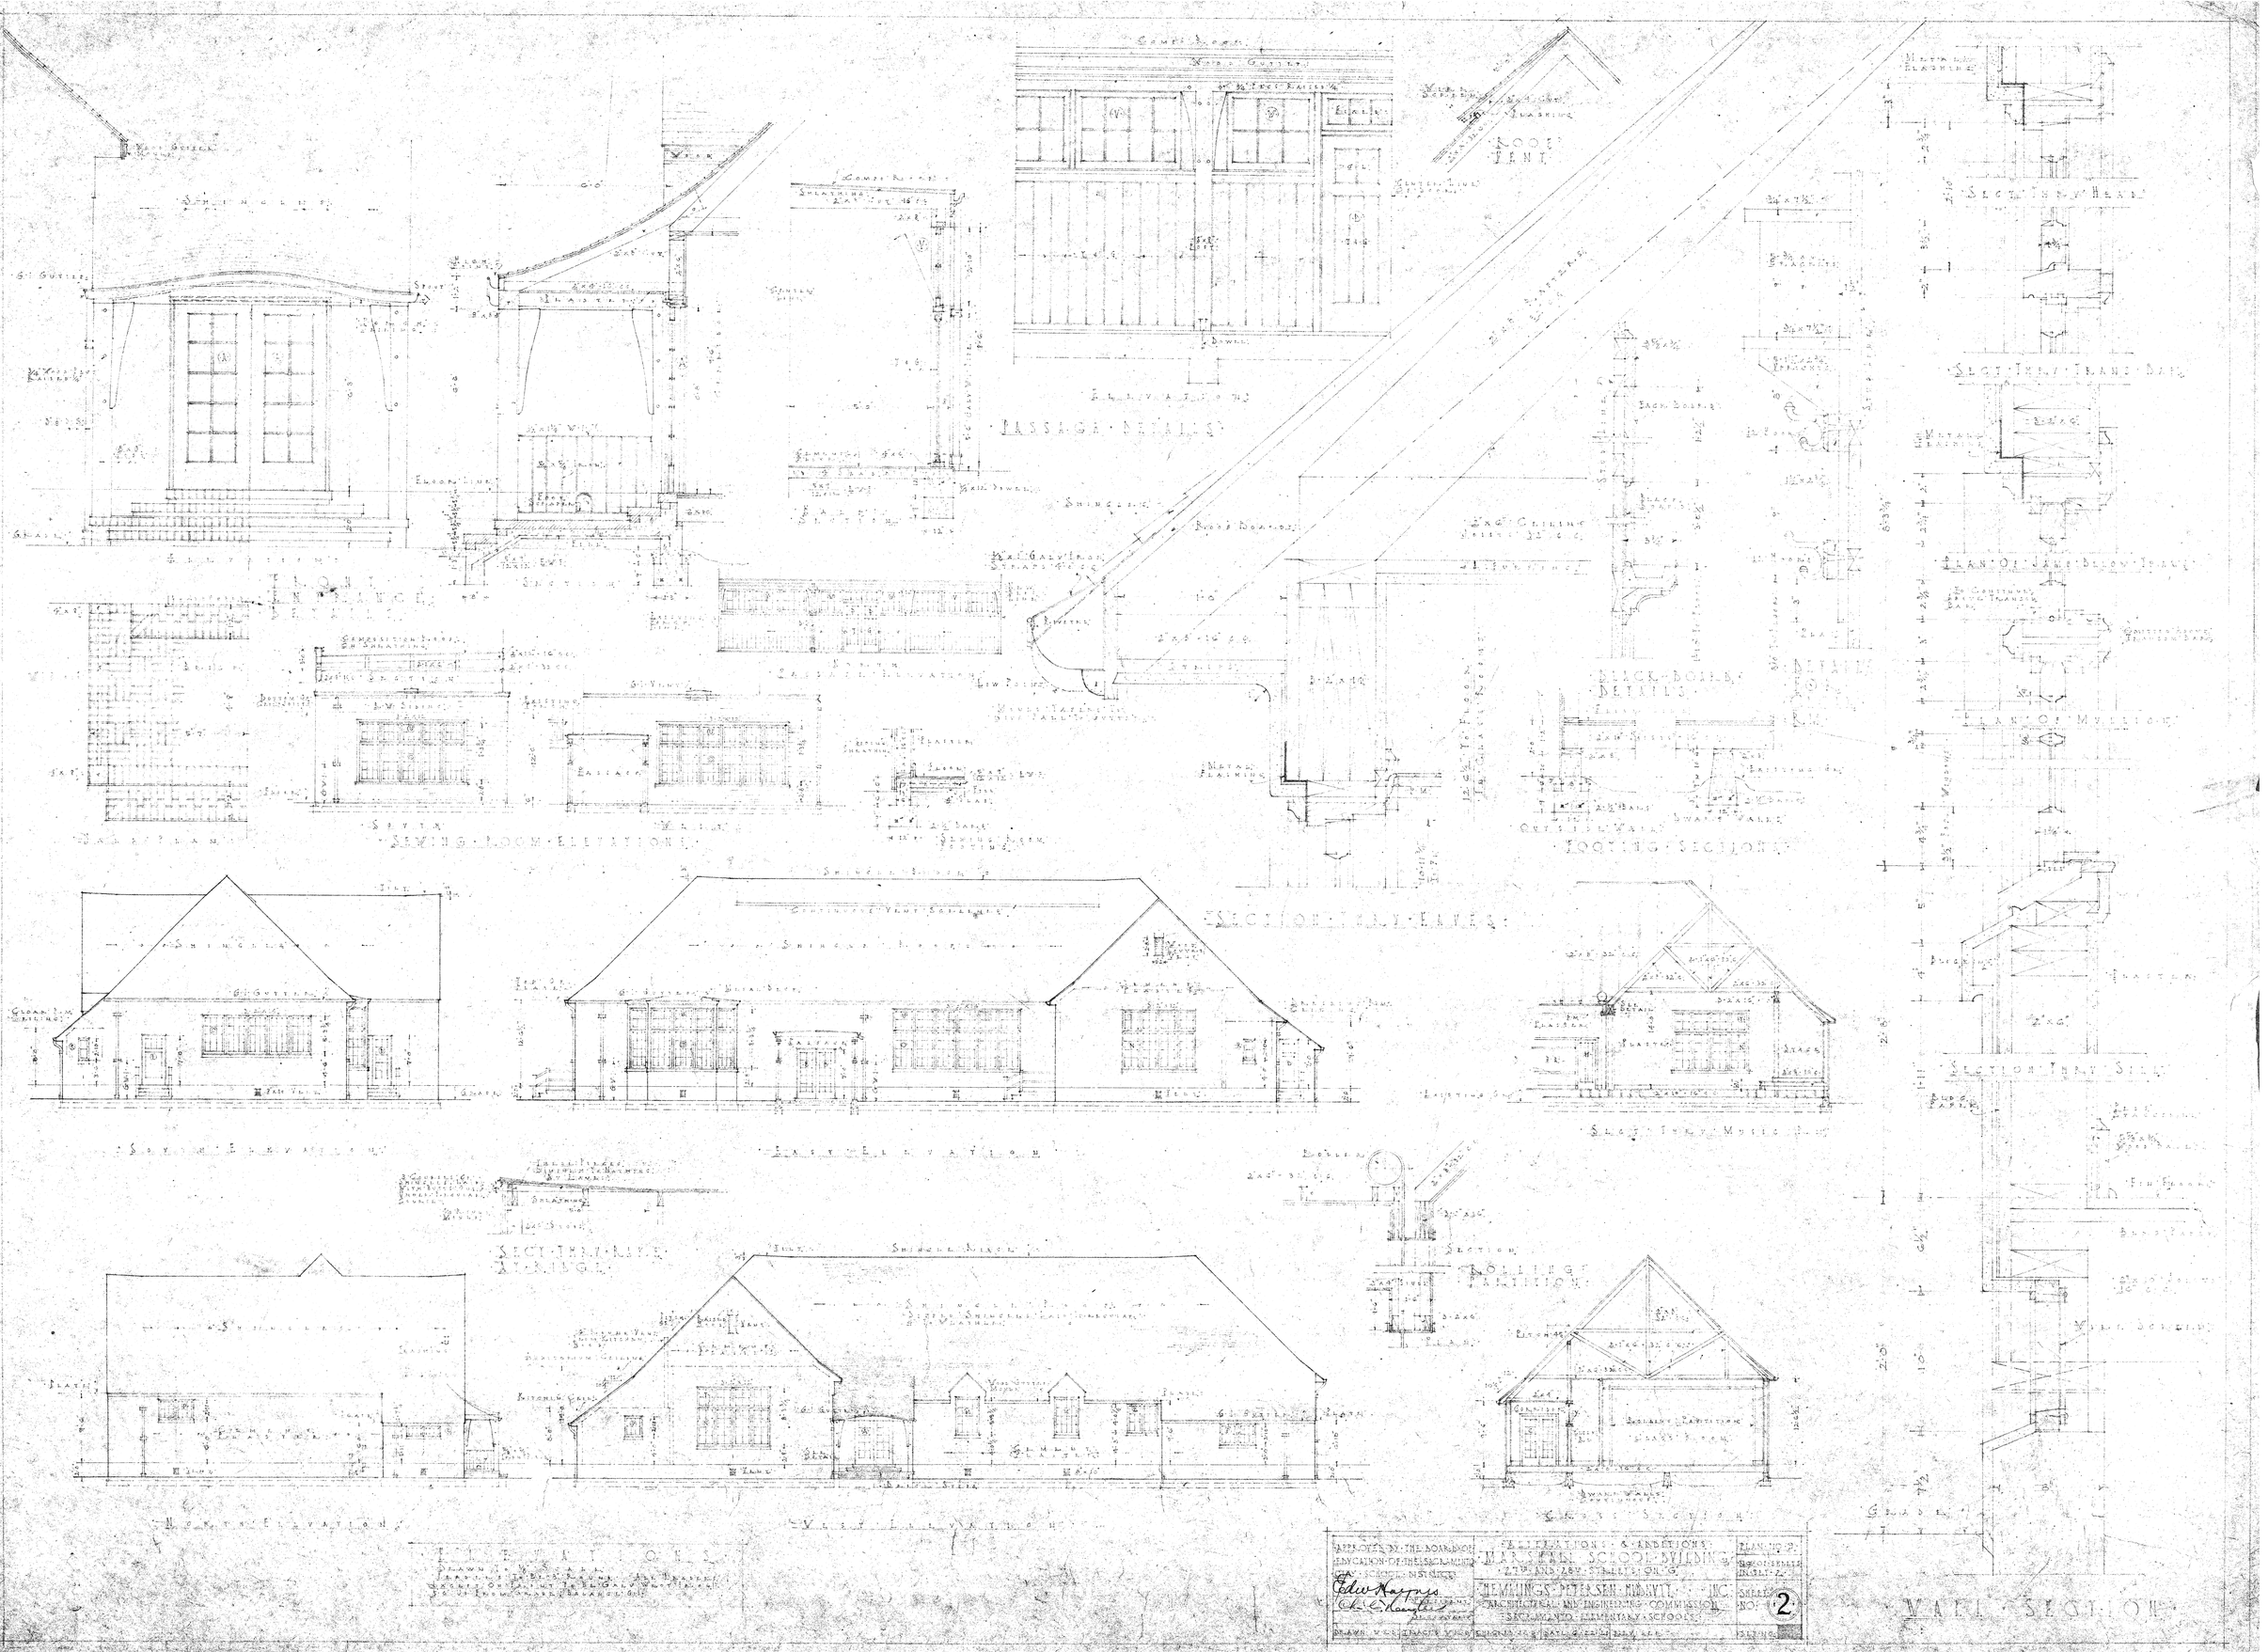
PASSAGE DETAILS
ROOF VENT
SECT. THRU HEAD
SECT. THRU TRANS. BAR
PLAN OF JAMB BELOW TRANS.
PLAN OF MULLION
SECTION THRU EAVES
SECT. THRU MULLION
SECT. THRU SILL
SEWING ROOM ELEVATIONS
SEWING ROOM ELEVATION
EAST ELEVATION
SECT. THRU EAVE & RIDGE
NORTH ELEVATION
WEST ELEVATION
SECTION
WALL SECTION
Edw Haynes
Chas E Hamlin
ALTERATIONS & ADDITIONS
27TH AND 28TH STREETS OR G
HEMLINGS, PETERSEN, MCGRATH, INC.
ARCHITECTURAL AND ENGINEERING COMMISSION
PLANS OF
SCALE
NO. 2